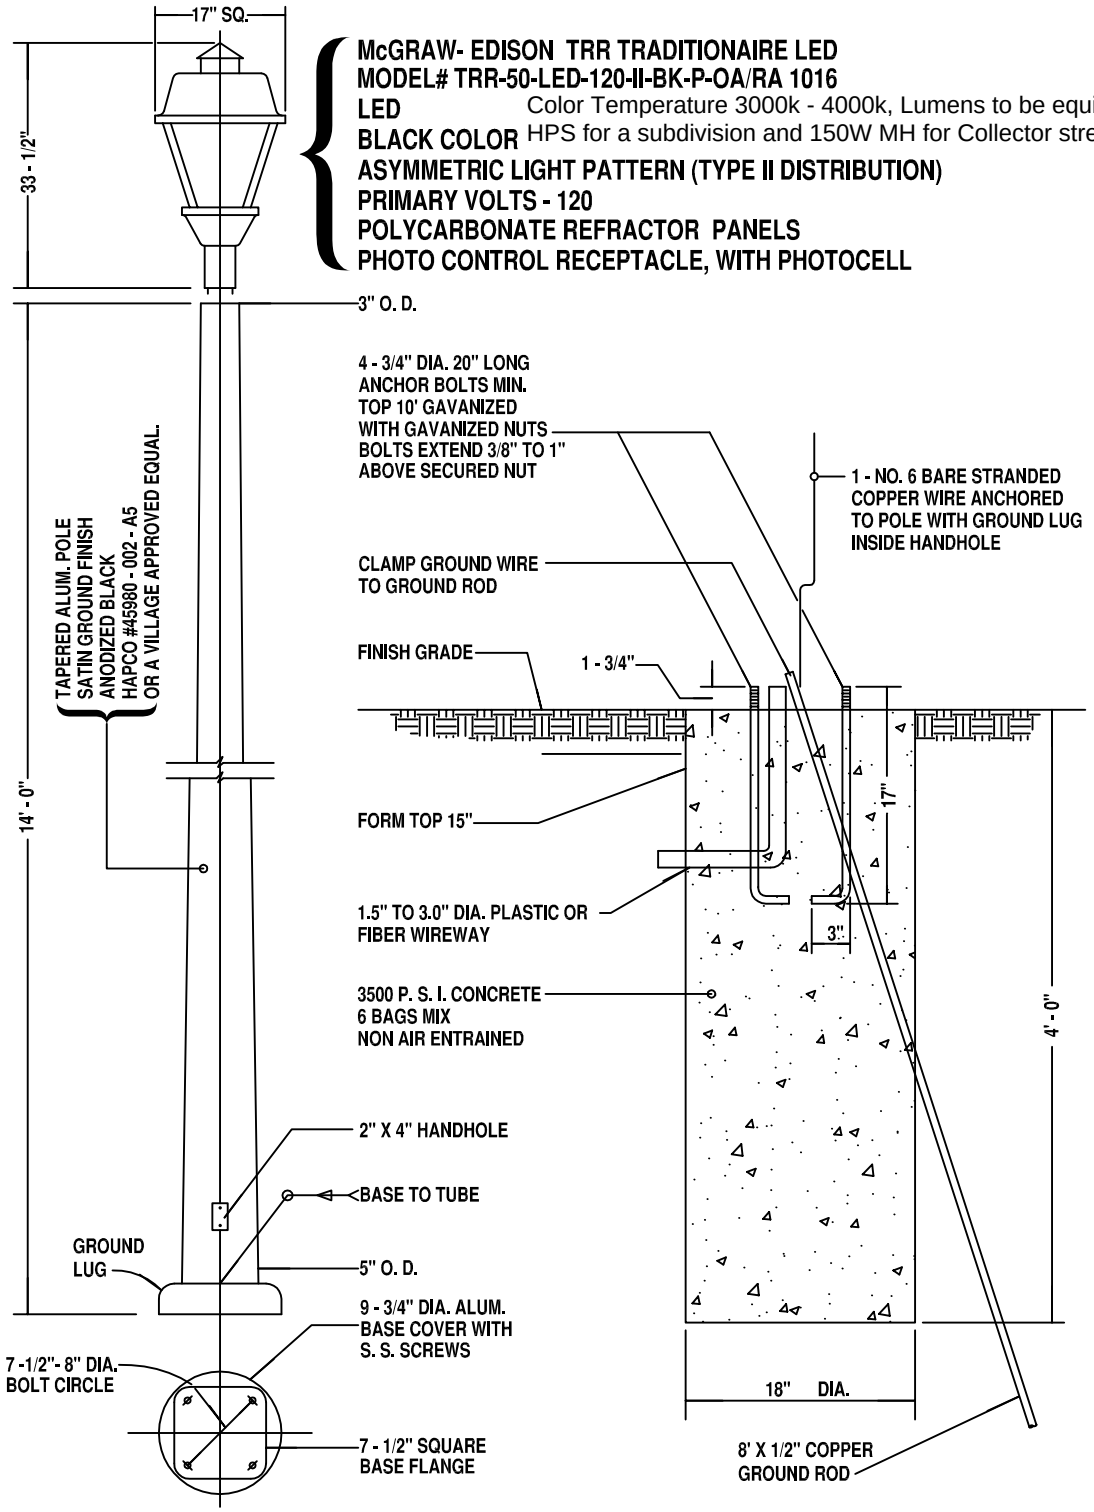

BASE DETAIL
N. T. S.

FOUNDATION DETAIL
SCALE : NTS

LIGHTING NOTES:

1. WIRE SHALL BE: #6 STRANDED COPPER, TYPE USE XLP, DIRECT BURIAL, 600 V, 75 DEG. C
2. VERTICAL WIRE IN POLE SHALL BE: #10 STRANDED COPPER, TYPE THHN
3. TRENCH DEPTH 18' TO 24"
4. (OPTIONAL) INSTALL UNDERGROUND WIRE IN 1" HDPE SMOOTH SOLID WALL CONDUIT, DIR. BORED
5. INSTALL WEATHERPROOF IN-LINE FUSE HOLDER 600V, 30A, WITH 10A FUSE/ SOLID NEUTRAL
6. PHOTOCELLS SHALL BE ORIENTED TO NORTH

TRADITIONAIRE LED CONC. BASE STREET LIGHTING DETAIL